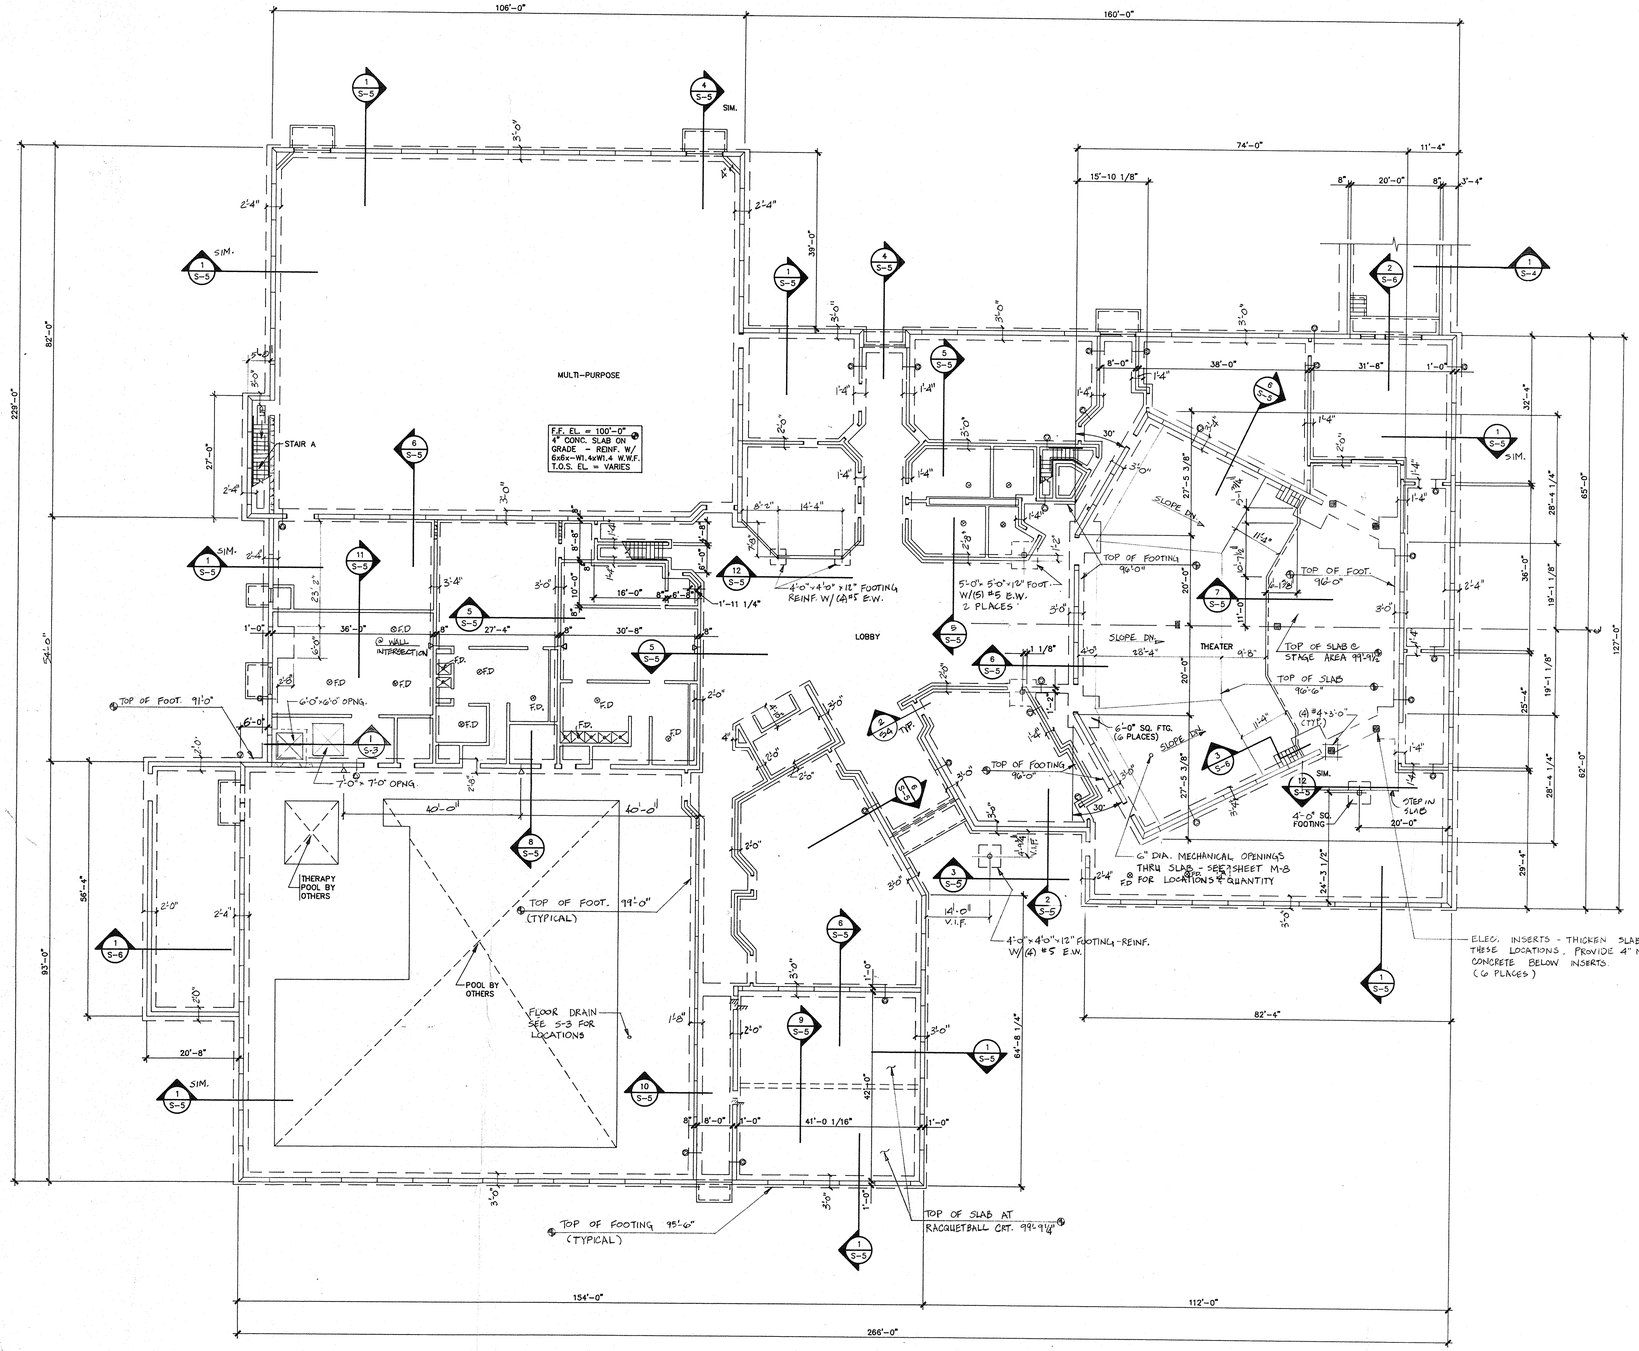

FOUNDATION PLAN

SCALE: 1/16"=1'-0"

NOTES:

1. COORDINATE ALL DIMENSIONS WITH ARCH. DRAWINGS. NOTIFY ENGINEER OF ANY DISCREPANCIES.
2. FOR CONTROL JOINT LOCATIONS IN SLAB ON GRADE AND FOR FLOOR DRAIN LOCATIONS SEE SHEET S-3
3. TOP OF EXTERIOR FOOTING ELEVATION SHALL BE 95'-6" UNLESS NOTED. TOP OF INTERIOR FOOTING ELEVATION SHALL BE 99'-0" UNLESS NOTED. IF INTERIOR FOOTINGS ARE CONSTRUCTED DURING COLD WEATHER, TOP OF FOOTING ELEVATION SHALL BE 96'-0" PER SOILS REPORT.
4. Ⓐ INDICATES STEP IN TOP OF FOOTING. ALL STEPS SHALL BE LOCATED AT PANEL POINTS OF PRECAST WALL PANELS WHEN APPLICABLE.
5. PROVIDE (2) #4 x 3'-0" LONG BARS AT ALL RE-ENTRY CORNERS OF SLAB ON GRADE. PLACE BARS AT MID-DEPTH OF SLAB.
6. SEE ARCH. DRAWINGS FOR SIZE OF CONCRETE STOOPS AT ALL EXTERIOR ENTRY DOORS.
7. SEE ARCH. DRAWINGS FOR LOCATION OF CMU PARTITION WALLS AND FOR EXACT SIZE AND LOCATION OF OPENINGS.
8. F.D INDICATES FLOOR DRAIN. SLOPE SLAB TO DRAIN AS INDICATED ON ARCH. DRAWINGS.
9. △ INDICATES VERTICAL CONTROL JOINT IN CMU WALL. SEE PLAN FOR LOCATION.

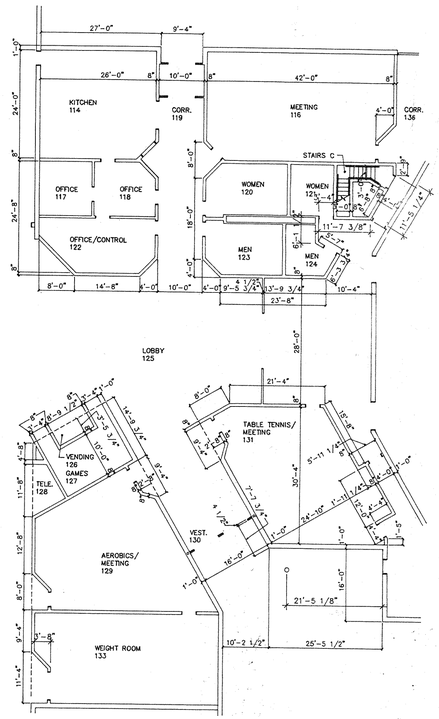

PARTIAL FLOOR PLAN

SCALE: 1/16"=1'-0"

PROFESSIONAL ENGINEER REG. NO. 4387 LARRY D. HERMANSON REGISTERED SOUTH DAKOTA

Bell Galyardt Associates architects engineers surveyors

©1988 Bell, Galyardt & Associates, Inc.

STURGIS COMMUNITY CENTER

STURGIS, SOUTH DAKOTA

FOUNDATION PLAN

DUNHAM ASSOCIATES INC CONSULTING ENGINEERS

DATE APRIL 1990
DESIGNED LDH
DRAWN RS - CADD
CHECKED LDH
COMM. NO. 890104 DA01-86031

SHEET S-1

REVISIONS